Tranquillity CUP

LOCATION MAP

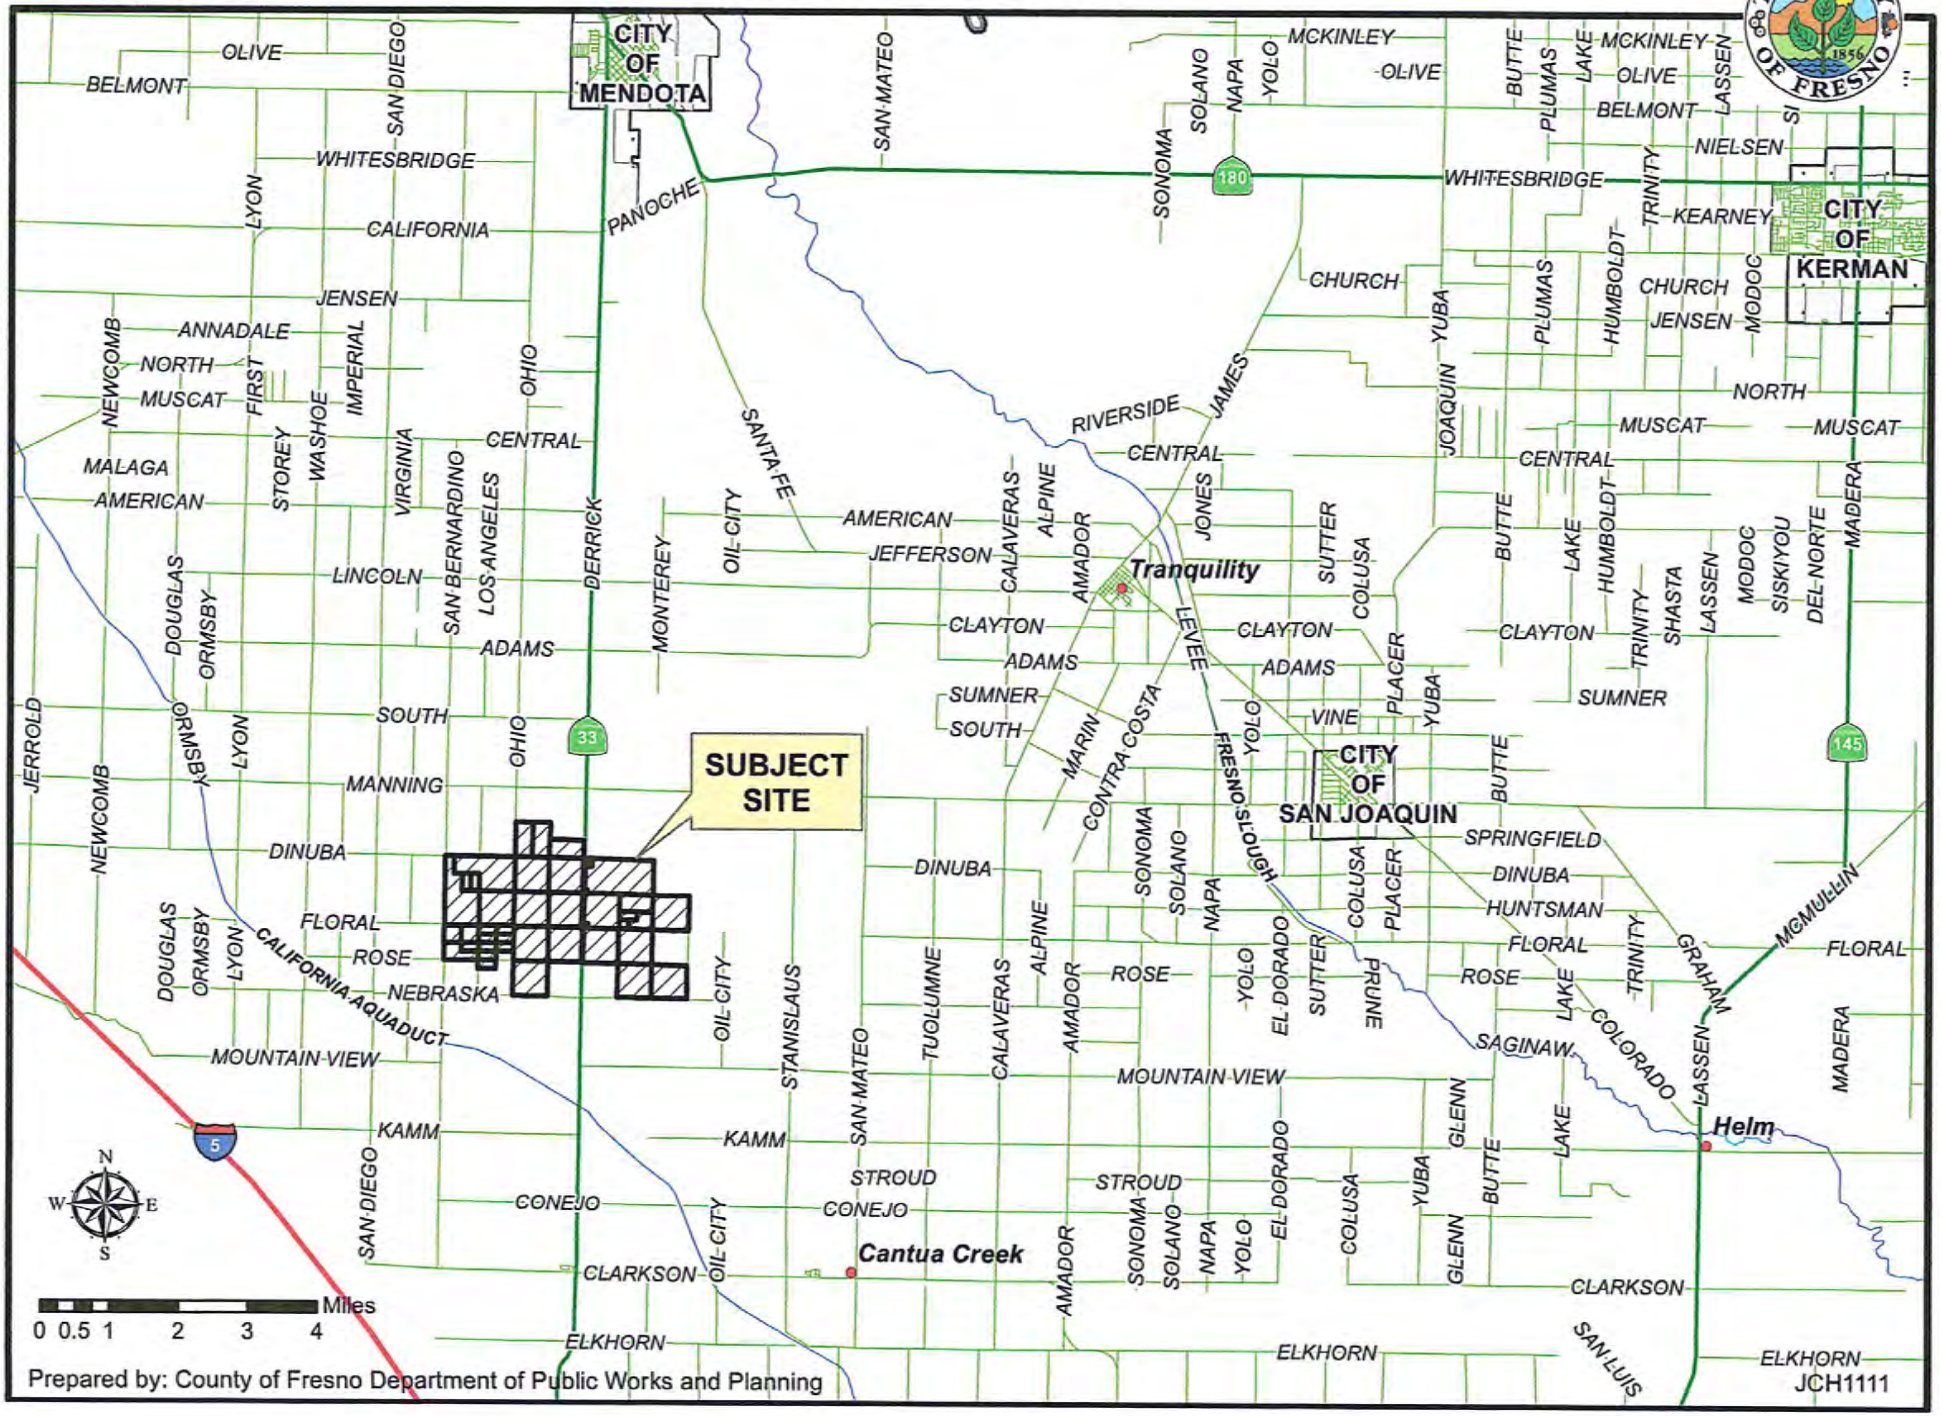

RE TRANQUILLITY 1-8

PROJECT INFORMATION	
APPLICANT	RE TRANQUILLITY 1 LLC
	RE TRANQUILLITY 2 LLC
	RE TRANQUILLITY 3 LLC
	RE TRANQUILLITY 4 LLC
	RE TRANQUILLITY 5 LLC
	RE TRANQUILLITY 6 LLC
	RE TRANQUILLITY 7 LLC
	RE TRANQUILLITY 8 LLC
SITE ADDRESS	ALONG HWY 33 AND SOUTH OF W MANNING AVE TRANQUILLITY, CA
COUNTY	FRESNO
TOTAL PARCEL ACREAGE	±3732 ACRES
TOTAL PROJECT ACREAGE	±3732 ACRES
ZONING	AE20

SYSTEM SPECIFICATIONS
MAX AC CAPACITY AT THE POI: 400 MWac
INTERCONNECTION VOLTAGE: 230 kV

GENERAL NOTES

DRAINAGE: NO CHANGES TO EXISTING GRADE OR HYDROLOGY ARE ANTICIPATED.

LANDSCAPING: NO EXISTING OR PROPOSED LANDSCAPING.

LIGHTING: LIGHTING TO BE INSTALLED AT SUBSTATION PER UTILITY REQUIREMENTS. ADDITIONAL LIGHTING TO MEET COUNTY SPECIFICATIONS.

PARKING: ON SITE PARKING TO ADHERE TO COUNTY REQUIREMENTS. PARKING AREA TO BE PERVIOUS PER COUNTY STANDARDS.

SECURITY: SECURITY CAMERAS TO BE INSTALLED AT THE INVERTER EQUIPMENT PADS. CAMERAS WILL BE MOUNTED ON POLES APPROXIMATELY 20 FEET IN HEIGHT AND WILL FACE INWARD TO MONITOR ONSITE ACTIVITY.

SIGNAGE: NO PERMANENT SIGNAGE IS PROPOSED. ANY SIGNAGE REQUESTED OR REQUIRED BY AUTHORITIES WILL COMPLY WITH REGULATIONS FOR LOCATION, SIZE, HEIGHT AND MATERIAL.

LEGEND OF LINETYPES AND SYMBOLS	
———	PROPERTY LINE
OHE — OHE	OVERHEAD ELECTRIC LINE
TEL — TEL	POTENTIAL (P) PROJECT TELECOM ROUTING
- - - -	(P) PERIMETER FENCE
- - - - - -	(P) PROJECT BOUNDARIES
◆	SECTION CORNER
26	SECTION NUMBER
	PROJECT AREA
(E)	EXISTING
(P)	PROPOSED
POI	POINT OF INTERCONNECTION
ROW	RIGHT OF WAY

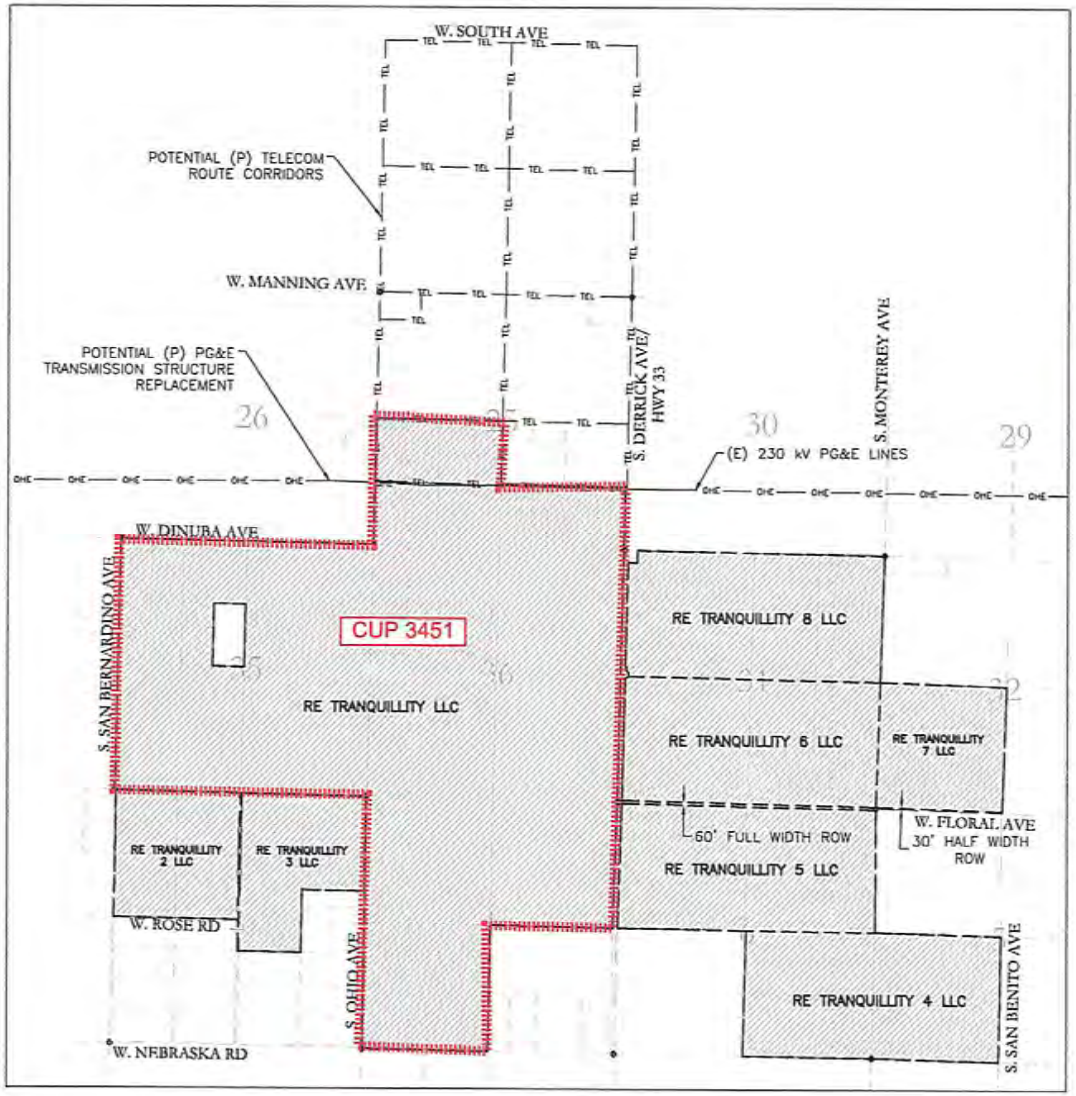

1 SITE OVERVIEW
SCALE: 1"=1200'
0' 1200' 2400'

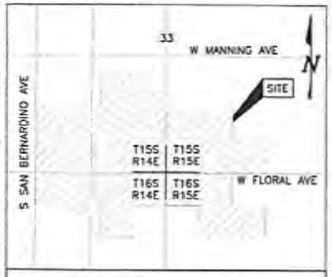

LOCATION MAP
NOT TO SCALE
ALONG HWY 33 AND SOUTH OF W MANNING AVE
TRANQUILLITY, CA

VICINITY MAP

SHEET INDEX	
SHEET #	SHEET NAME
T1	TITLE SHEET
A1.0	OVERALL SITE PLAN
A2.1	EQUIPMENT ELEVATIONS
A2.2	SOLAR SUBSTATION PLAN & ELEVATION
A2.3	UTILITY SUBSTATION PLAN & ELEVATION

RECURRENT ENERGY
350 CALIFORNIA STREET, 7TH FLOOR
SAN FRANCISCO, CA 94104 USA
(415) 875-1500

CONCEPTUAL NOT FOR CONSTRUCTION
ENGINEER'S STAMP

PROPOSED PHOTOVOLTAIC SYSTEM
RE TRANQUILLITY 1-8
ALONG HWY 33 AND SOUTH OF W MANNING AVE
TRANQUILLITY, CA

TITLE SHEET

REV	DATE	(CE)	(PP)	ISSUED FOR
1.0	7/08/14	CB	MB	CUP REV 1
1.1	7/16/14	CB	MB	CUP REV 2
1.2	8/04/14	CB	MB	CUP REV 3
1.3	8/18/14	CB	MB	CUP REV 4
1.4	8/18/14	PK	MB	

PROGRAM	N/A
SITE NUMBER	N/A
DESIGN START	09/05/2013
DESIGN MGR.	M. BERGER

0 1/2" 1"
IF BAR IS NOT ONE INCH, DRAWING IS NOT TO SCALE

SHEET
T1

8/18/2014 11:56 AM
2014-08-18_RE TRANQUILLITY_CUP_REV 4.DWG