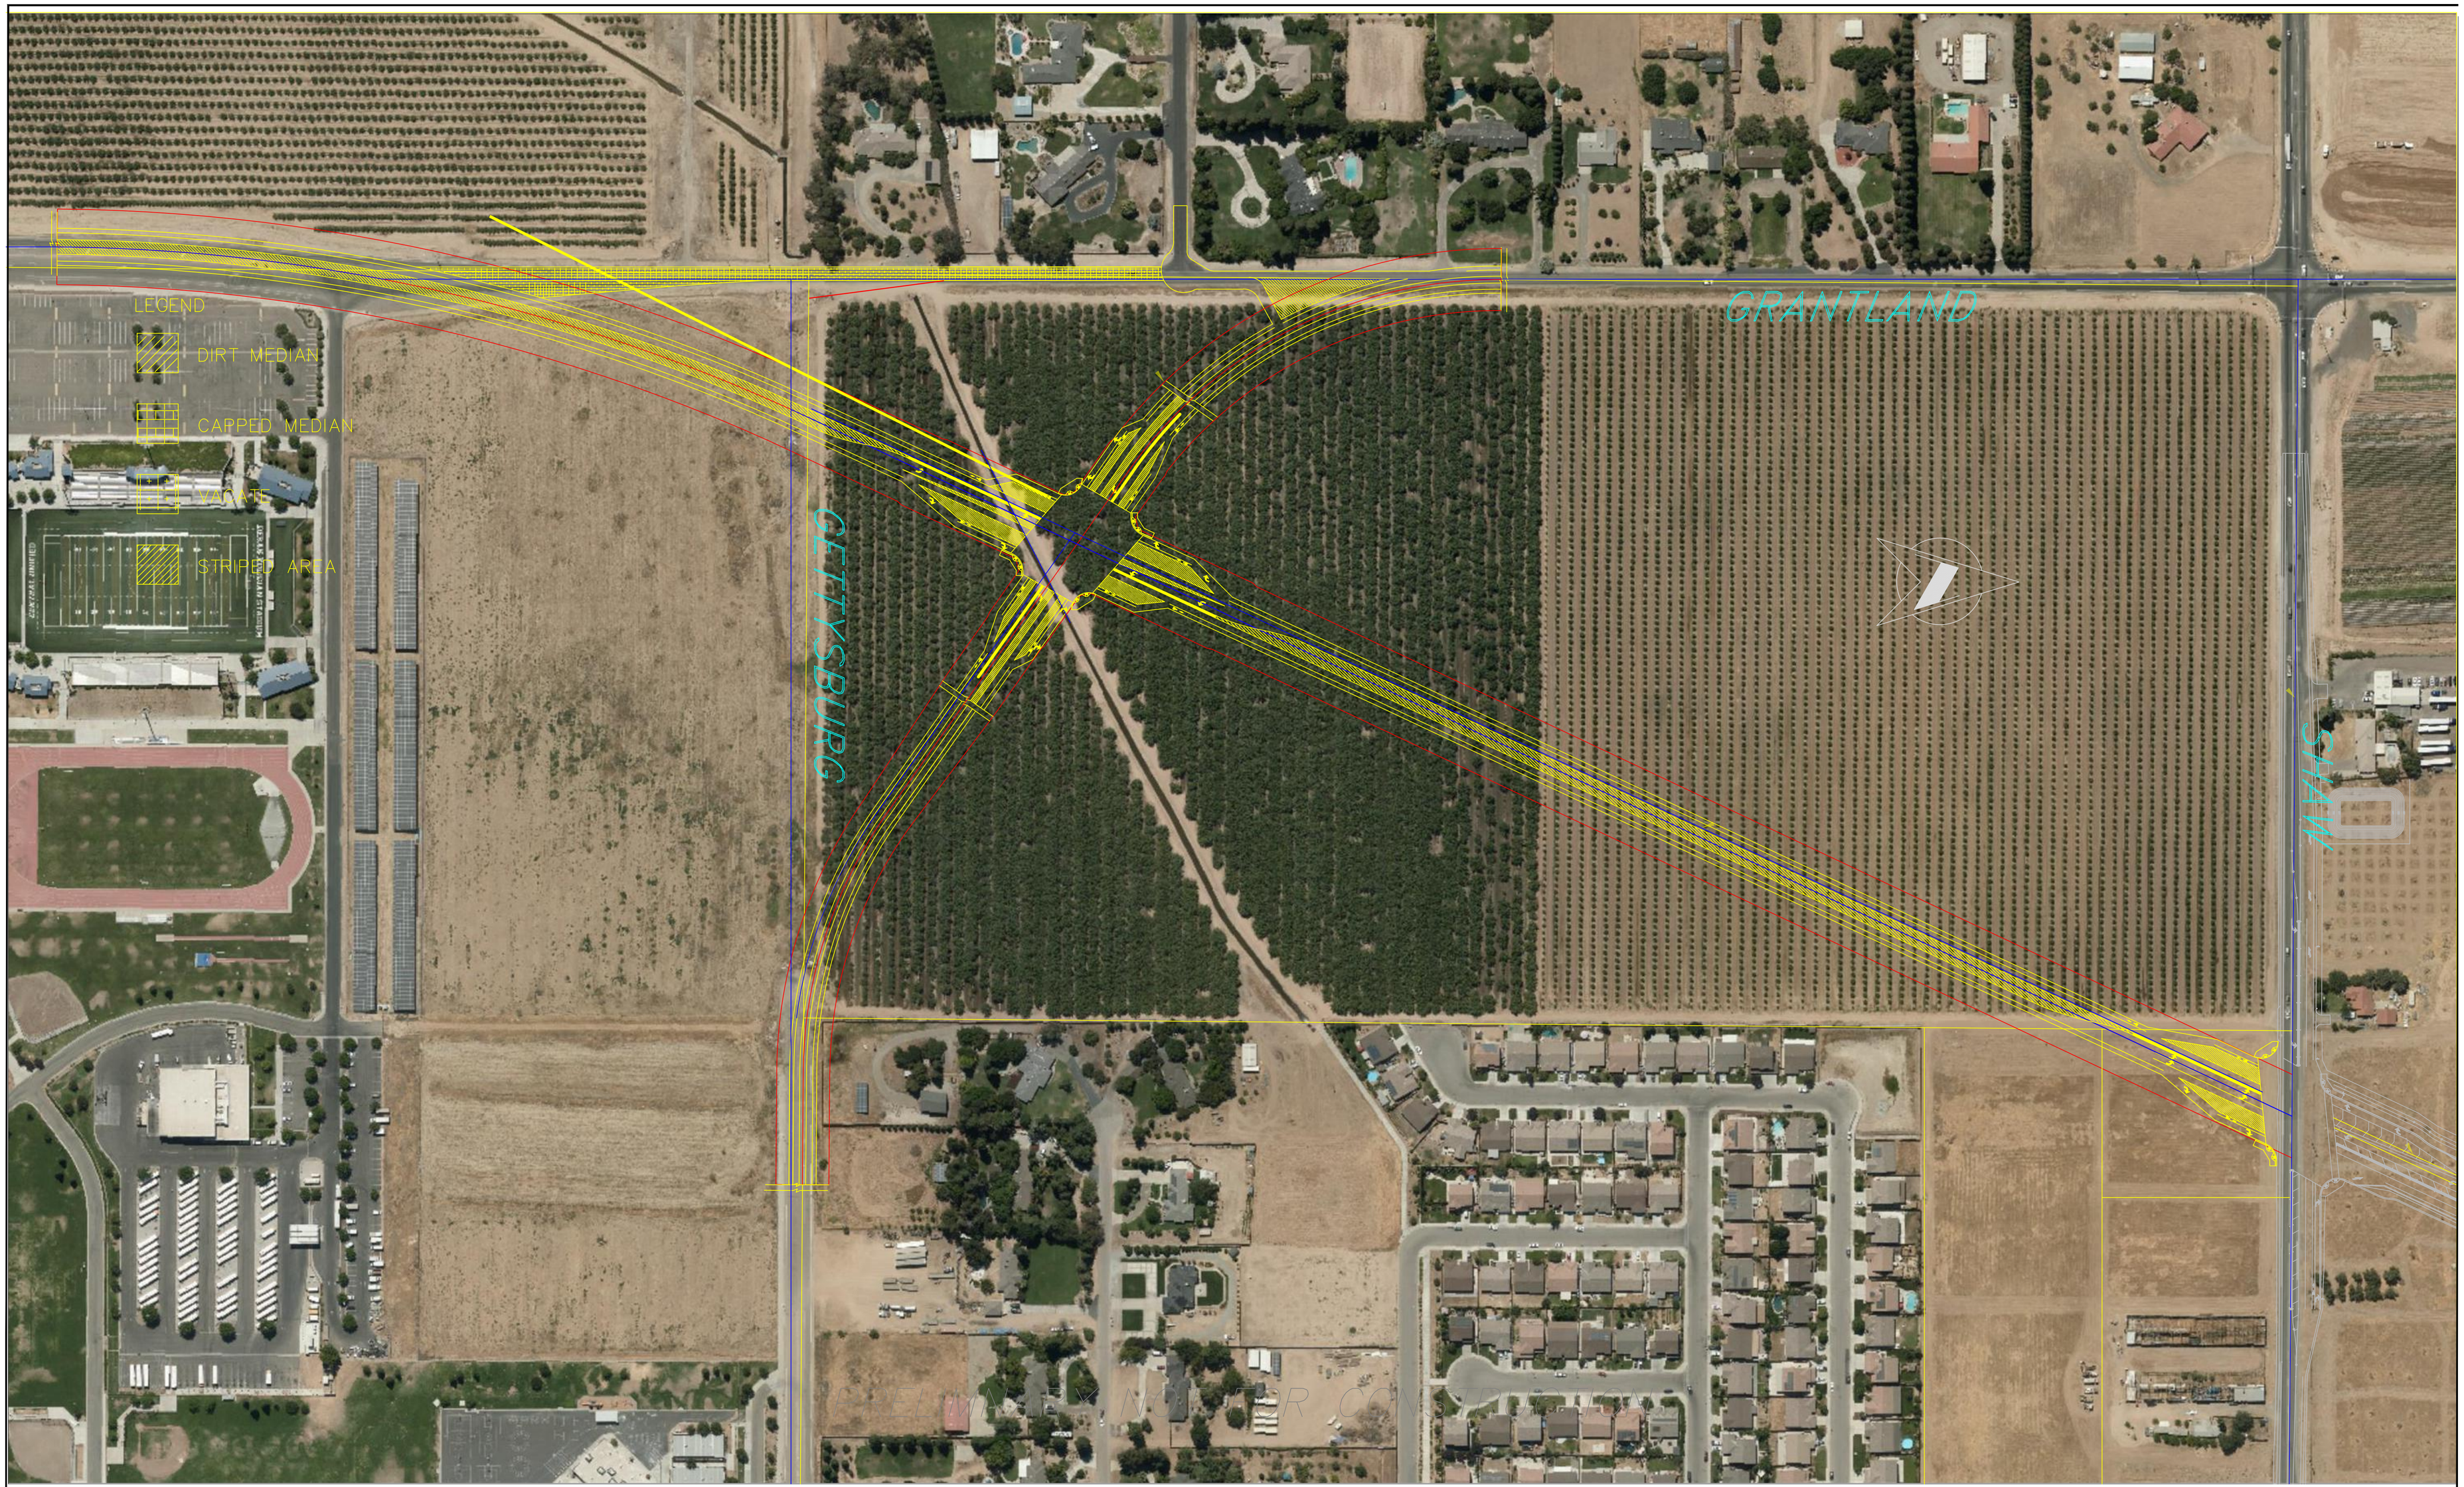

DESIGNED: M.R.	DATE 06/16/2022	SCALE IN FEET SCALE 1"=125' 0 125 250	PROJECT VETERANS BOULEVARD
DRAWN: M.R.	06/16/2022		ROAD NO. BRIDGE NO.
CHECKED: XX			
REVISION	FOR R/W DATA AND ACCURATE ACCESS DETERMINATION SEE R/W RECORDS AT PUBLIC WORKS		

THE COUNTY OF FRESNO

DEPARTMENT OF PUBLIC WORKS AND PLANNING

RIGHT-OF-WAY MAP

DRAWING NO. SHEET NO. 1 TOTAL: 1

ATTACHMENT B
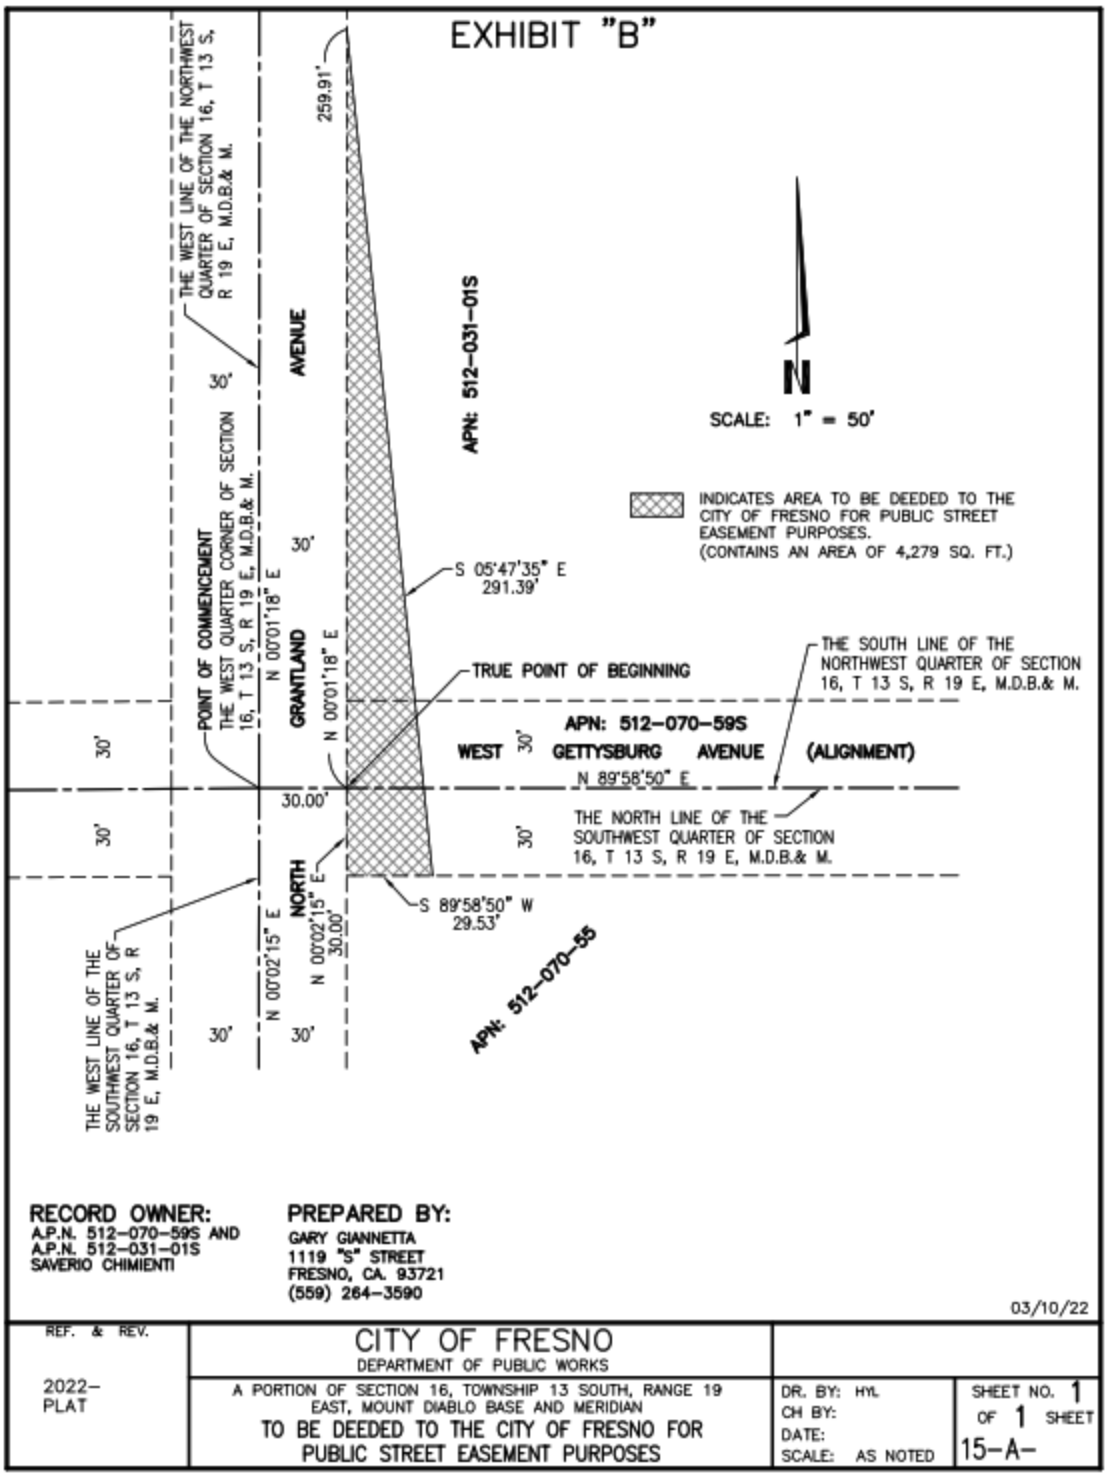
ATTACHMENT B