ATTACHMENT A
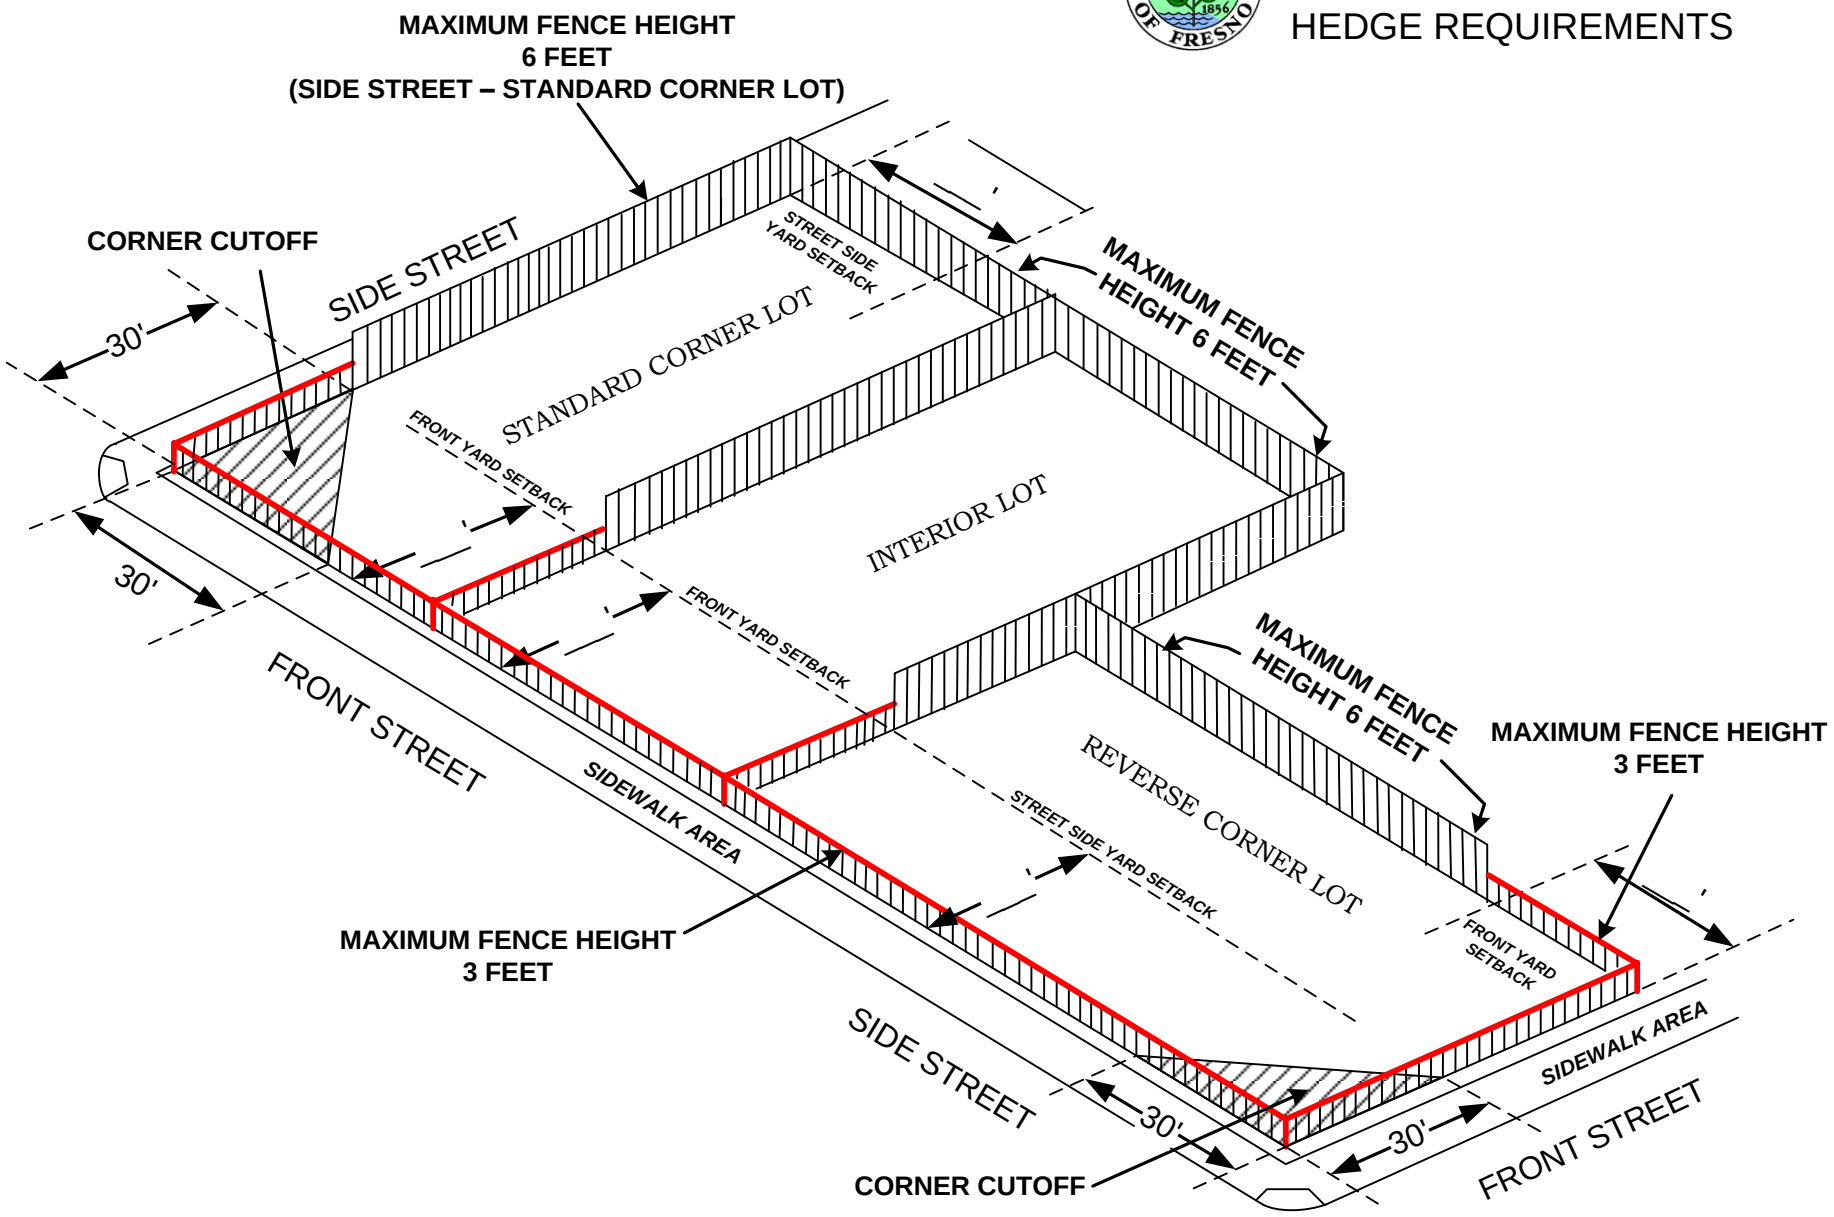
FRESNO COUNTY
RESIDENTIAL FENCE/WALL/
HEDGE REQUIREMENTS